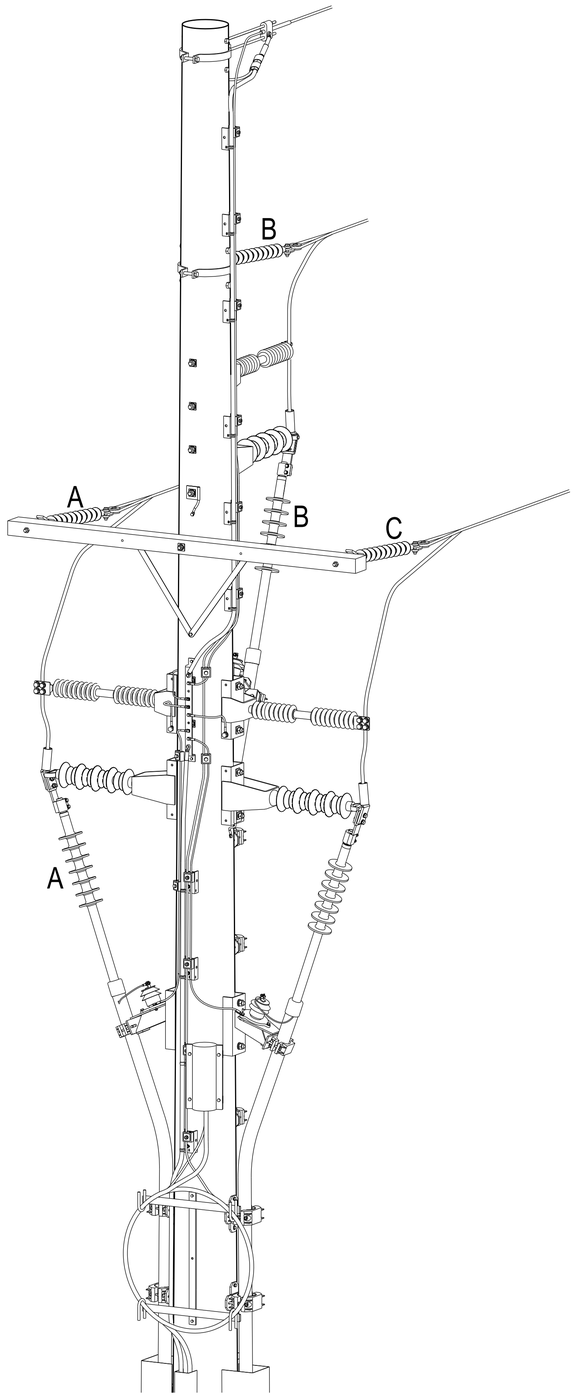

POLE TOP TYPE 1.

CENTRE PHASE CABLE
UNDERNEATH OVERHEAD TERMINATIONS

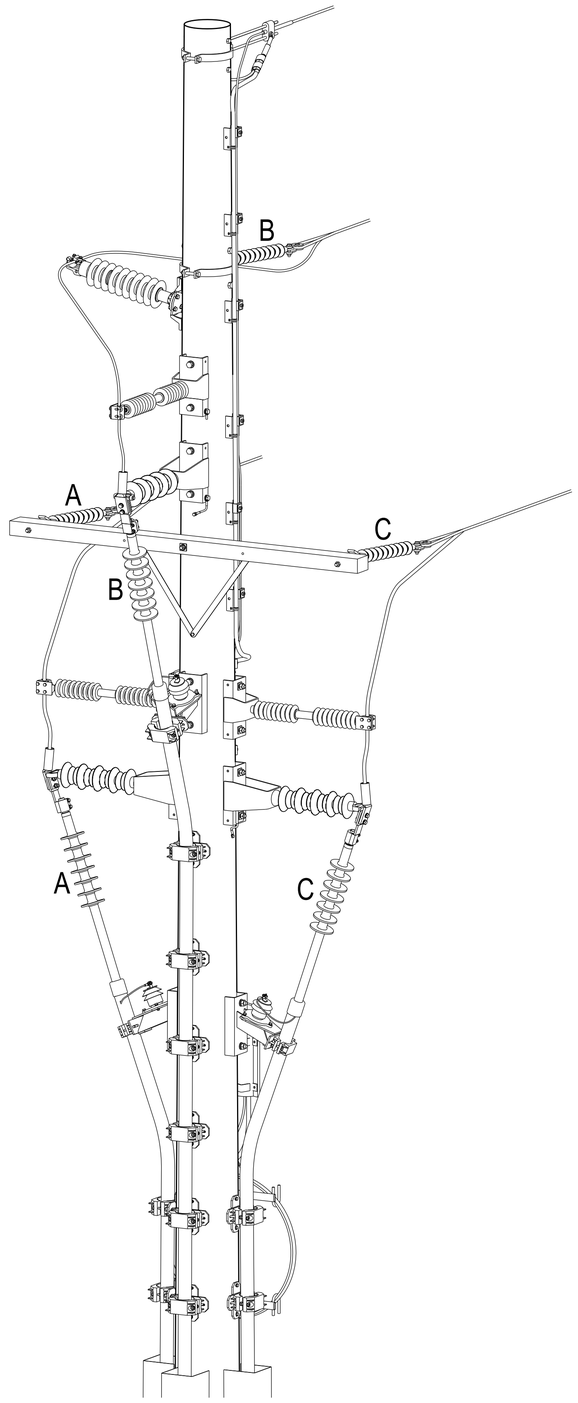

POLE TOP TYPE 2.

CENTRE PHASE CABLE
OPPOSITE SIDE TO OVERHEAD TERMINATIONS

PHASE MARKINGS
INDICATIVE ONLY
REFER TO ROUTE
PLAN FOR PHASING

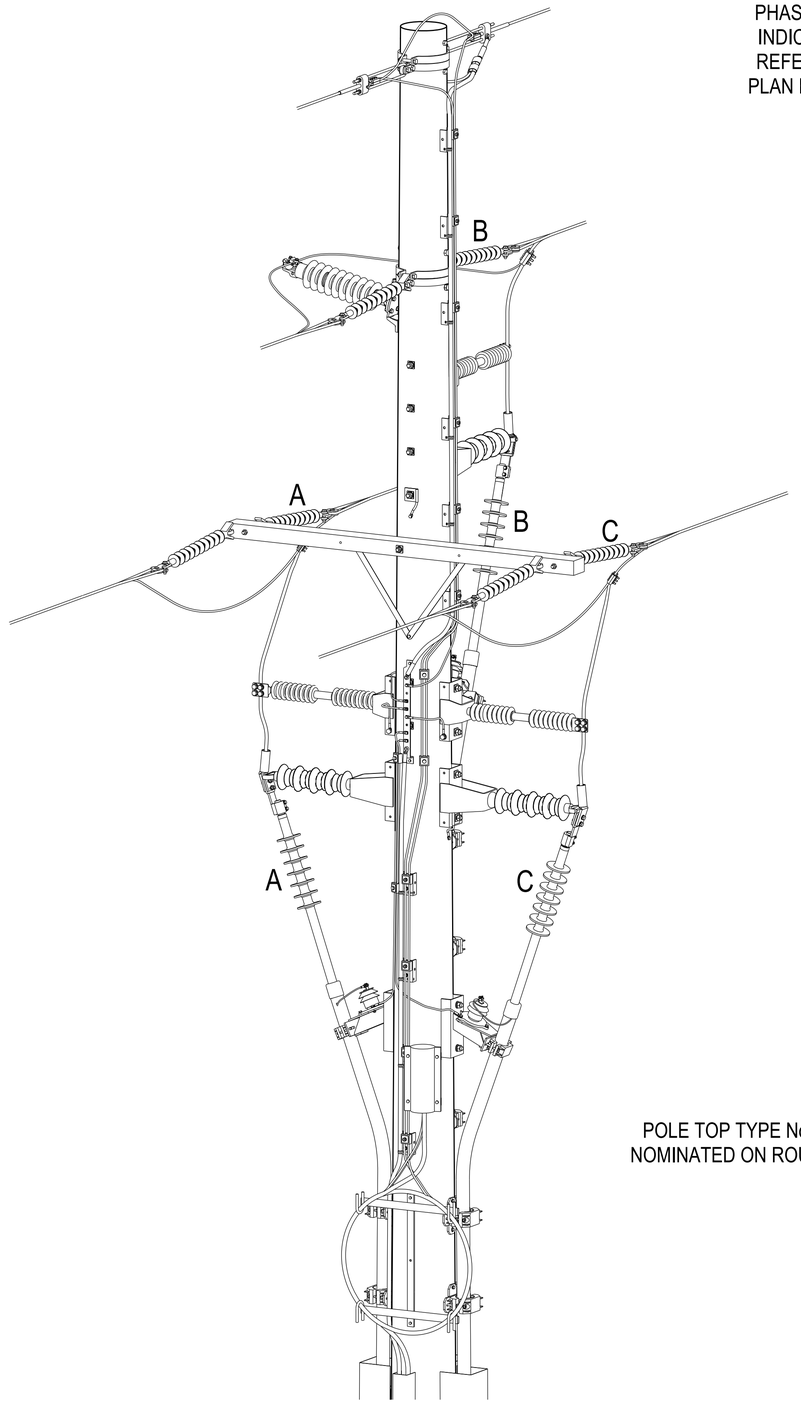

POLE TOP TYPE 3.

THROUGH TERMINATION
WITH UGOH TEE OFF

POLE TOP TYPE No. TO BE
NOMINATED ON ROUTE PLAN

CONSTRUCTION ISSUE

CAD DRAWING
DO NOT MANUALLY AMEND
AMENDMENTS

ASSOCIATED DRAWINGS

Ausgrid
145 NEWCASTLE RD
WALLSEND NSW 22287
PHONE: 02 4951 9388
FAX: 02 4951 9389

DESIGNED	ADAM BRADFORD
DRAWN	PATRICIA RIOS
CHECKED	ADAM BRADFORD
AUTHORISED	GLENN FORD
DATE	31/01/12
SCALE	NTS
MAP REF.	-
LGA	-
PROJECT No.	STD
PROJTRAK No.	-

STANDARD CONSTRUCTION
66kV UGOH ON CONCRETE POLE
SINGLE CABLE PER PHASE
POLE HEAD TYPES

SIZE A1 | DRAWING No 192881 | SHEETS 03 of 3 | AMD 0

20110909